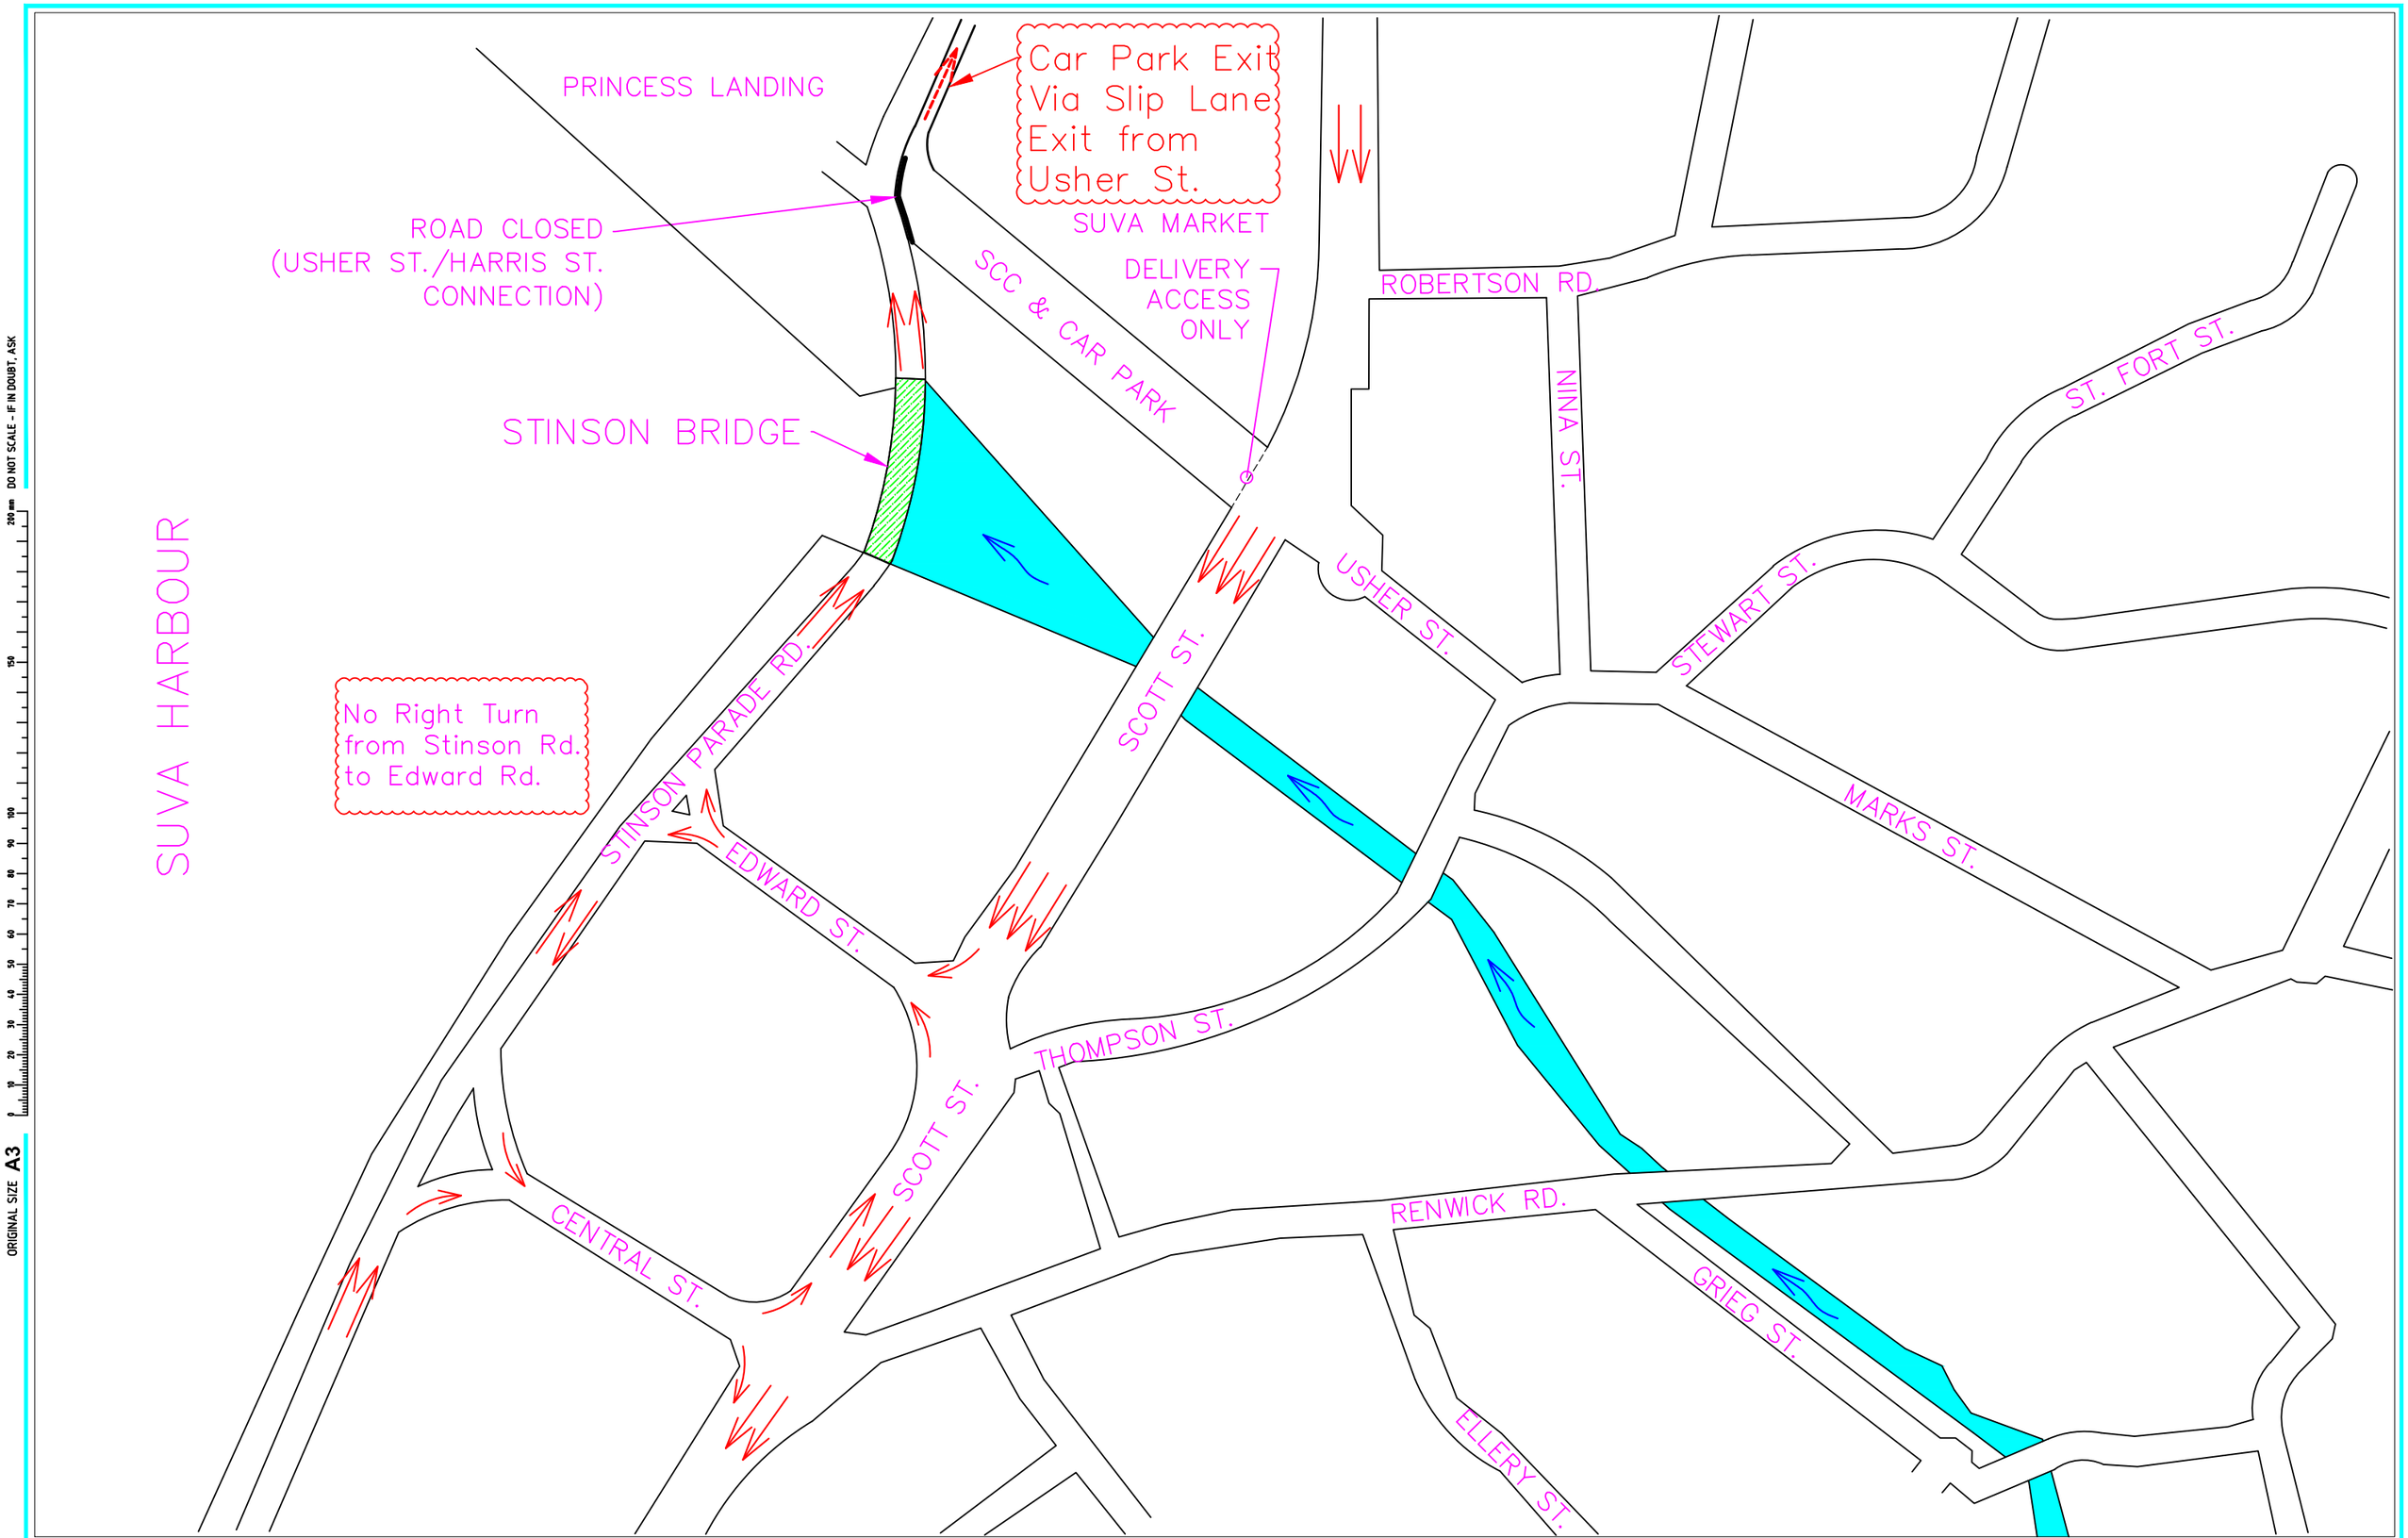

DO NOT SCALE - IF IN DOUBT, ASK

ORIGINAL SIZE A3

Last Modified: May 31 2017

REV	REVISIONS	DRN	CHK	APP	DATE

SURVEYED	
DESIGNED	
DRAWN	
CAD REVIEW	
DESIGN CHECK	
DESIGN REVIEW	
APPROVED	
PROF REGISTRATION:	

Client:

Fiji Roads Authority

FIJI ROADS AUTHORITY
STINSON BRIDGE

NEW TRAFFIC FLOW

Status Stamp

Date Stamp JANUARY 2018

Scales NTS

Drawing No. DWG-000

Rev. 0