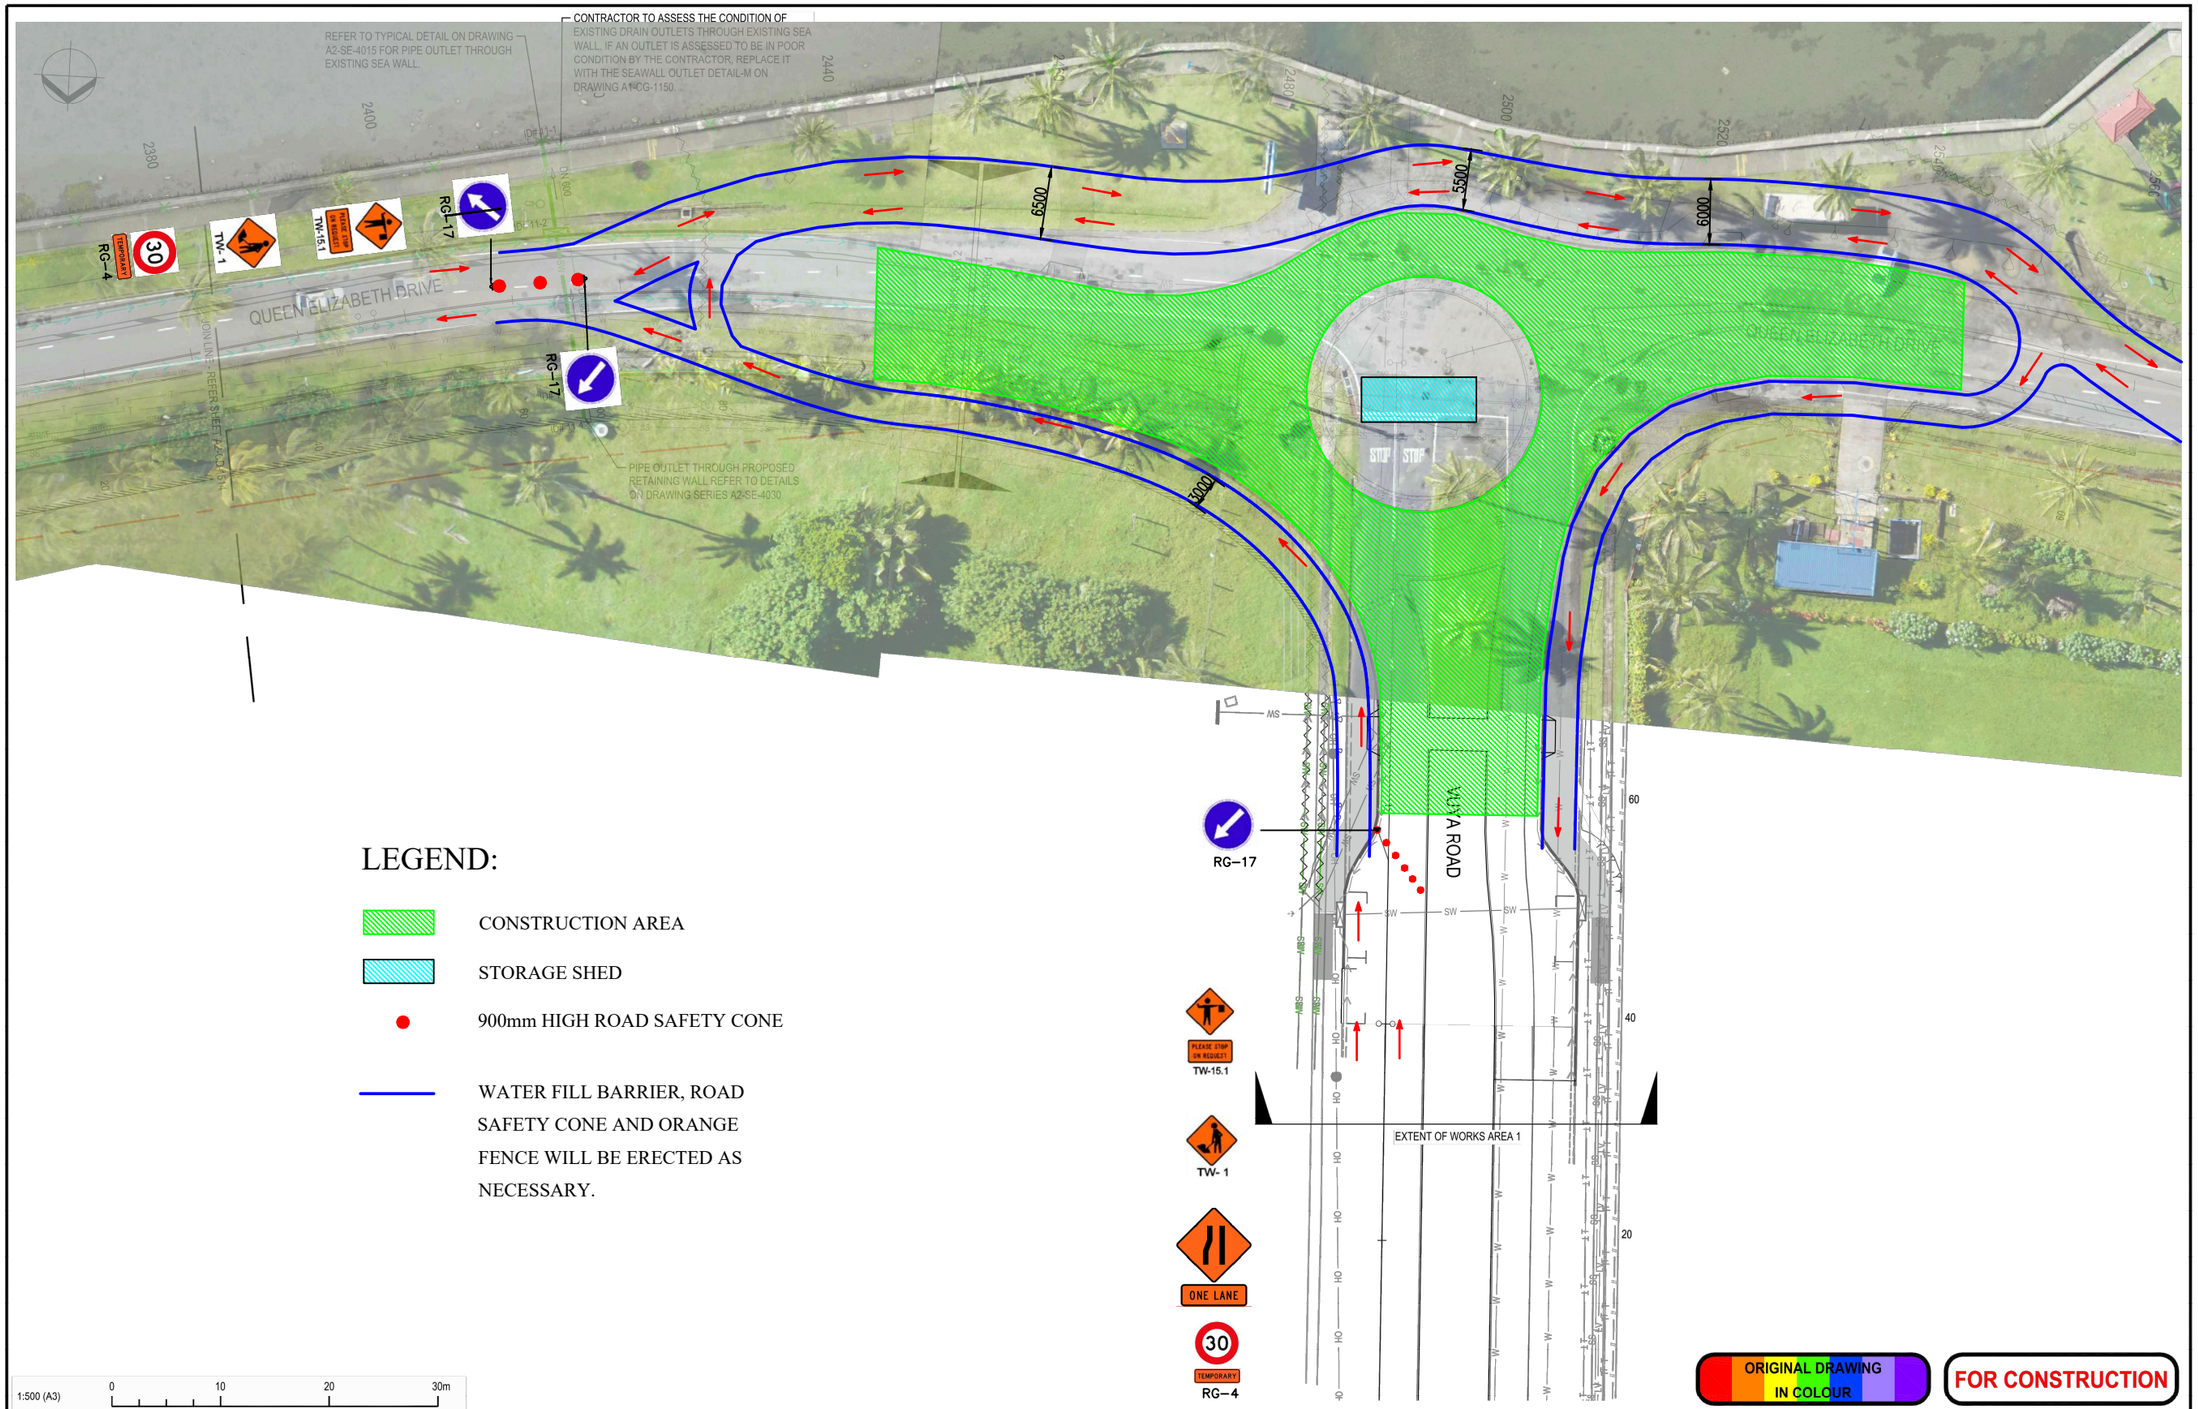

LEGEND:

- CONSTRUCTION AREA
- STORAGE SHED
- 900mm HIGH ROAD SAFETY CONE
- WATER FILL BARRIER, ROAD SAFETY CONE AND ORANGE FENCE WILL BE ERECTED AS NECESSARY.

1:500 (A3) 0 10 20 30m

ORIGINAL DRAWING IN COLOUR

FOR CONSTRUCTION

PLOT DATE/TIME: 4/1/2021 4:13 pm

SIGNED

Murray Fletcher - CMENGNZ, CPEng 129443

1st APRIL 2021
DATE

REV	REVISIONS	DRN	CHK	APP	DATE
3	ISSUE FOR CONSTRUCTION	KSA	IB	SAC	01.04.21
2	ISSUE FOR CONSTRUCTION	HS	IB	SAC	16.10.20

SURVEYED	P Rowe
DESIGNED	S Crundwell
DRAWN	H Singh
DRAWING CHECK	R Simpson
DESIGN CHECK	I Bannon
DESIGN REVIEW	G Carlyon
APPROVED	S Christensen

Client: Fiji Roads Authority
Level 4, Fiji Development Bank Building, 360 Victoria Parade, Suva, Fiji Islands.

Designer: Erasito | Beca | 中国中铁

PROJECT:
QUEEN ELIZABETH DRIVE - STAGE 2: AREA 2

DESCRIPTION:
STORMWATER LAYOUT PLAN
SHEET 5 OF 5

Status Stamp	FOR CONSTRUCTION
Date Stamp	01.04.21
Scales	1:500
Contract No.	FRA 18/38
Drawing No.	A2-CD-1515
Rev.	3